FilmL.A., Inc.
6255 W Sunset Blvd, 12th Floor
Hollywood, CA 90028
t: (213)977-8600 - f: (213)977-8601
www.filmla.com

Summary Information

Permit No: F00150000-B **Type of Permit:** FILMING **Release Date:** 04/05/2019

Production Company BIG VILLAGE INC

Insured Company Name BIG VILLAGE INC
Contact Phone No. 1 213-534-3675
Contact Phone No. 2
Fax
Address 25 W 45TH STREET, FLOOR 2
NEW YORK, New York 10036

Production Title LIZA ON DEMAND

Type of Production TV Drama

Producer Sam Childs

Director Debrah Kaplan Harry Elfont

1st AD Carlos Reza

Production Manager N/A N/A

FilmL.A. Coordinator Adrian Fayad

Location Manager Jennifer Dunne
Primary Phone Mobile - 310-720-1022
Secondary Phone

Location Assistant Nathan Stein
Primary Phone Mobile - 818-634-5650
Secondary Phone

Fees

Posting 1800	$414.00
Notification Charge	$170.00
LA CITY LANE AND STREET CLOSURE FEE	$312.00
FILMLA NON-REFUNDABLE FILM PERMIT RIDER FEE	$109.00

Total Permit Fee $1,005.00

Number of Locations 1

NOT A PERMIT

FilmL.A., Inc.
6255 W Sunset Blvd, 12th Floor
Hollywood, CA 90028
t: (213)977-8600 - f: (213)977-8601
www.filmla.com

Summary Information — Location

Permit Number	F00150000-B	**Location Manager**	Jennifer Dunne
Production Company	BIG VILLAGE INC	Primary Phone	Mobile - 310-720-1022
Insured Company	BIG VILLAGE INC	Secondary Phone	
Production Title	LIZA ON DEMAND		

Location Address 5th St. & Bixel St., Los Angeles , CA 90017

Location Type Intersection

Film Dates 4/8/2019 - 4/8/2019 07:00 - 22:00 1 day

Open or Closed to the Public Open

Generic Conditions

*Certain service and personnel fees required by jurisdictional agencies are not collected by FilmL.A. Any such fees must be paid directly to the appropriate agency, and a separate invoice will be provided to the permittee.
*LA CITY AND/OR LA COUNTY FIRE CHECKLIST ATTACHED TO FINAL PERMIT. THE PERMITTEE IS RESPONSIBLE FOR COMPLETING CHECKLIST PRIOR TO FILMING ACTIVITY AT THIS LOCATION. NON COMPLIANCE MAY RESULT IN ASSIGNMENT OF A FIRE OFFICER.
All closures impacting sidewalks must be implemented per WATCH manual, CA MUTCD TA-28 & TA-29
Equipment staging and vehicles may park on one side of the street only.
INTERIOR AND EXTERIOR NUDITY OR SEXUAL ACTIVITY MUST NOT BE VISIBLE OR AUDIBLE BY THE PUBLIC
Must Maintain 5' Clearance on Sidewalks/Walkways
Must maintain local/emergency access
No cast or crew parking on area streets
No interference with merchant activity.
Number of uniformed officers listed on the permit is a minimum requirement. Permittee remains responsible for deploying a sufficient number of uniformed officers to provide traffic and crowd control to ensure the safety of the film crew and the public.
Traffic control must be done in accordance w/MUTCD
Traffic Officers Required

Please see attached document 5th St btwn Bixel St Lucas Ave SS curb+1 - Liza on Demand.pdf

Equipment on Location

Type	Quantity
10 Ton Truck	4
5 Ton Truck	4
Catering Truck	2
Generator	2
Honey Wagons	1

Personnel on Location

Type	Quantity
Cast	5
Crew	70
Extras	6
Off-Duty/Retired LAPD Officer(s)	2

NOT A PERMIT

FilmL.A., Inc.
6255 W Sunset Blvd, 12th Floor
Hollywood, CA 90028
t: (213)977-8600 - f: (213)977-8601
www.filmla.com

Summary Information — Location

Permit Number F00150000-B
Production Company BIG VILLAGE INC
Insured Company BIG VILLAGE INC
Production Title LIZA ON DEMAND

Location Manager Jennifer Dunne
Primary Phone Mobile - 310-720-1022
Secondary Phone

Stakebed Trucks	2
Trailers	3
Vans	2

Filming Activities Equipment on property; Equipment on sidewalk & street; Equipment on sidewalk, in curb lane & across street; Exterior Dialogue; Intermittent pedestrian control; Intermittent traffic control - 2 minute standard (except 0700-0900 hrs & 1500-1900 hrs); Actress running along sidewalk ; simulated nudity ;

Jurisdiction **Political:** Los Angeles City - Council District 01 **Police:** Los Angeles Police Department **Fire:** Los Angeles City

Thomas Guide **Page:** 634 **Grid:** E3

Approvals

LOS ANGELES CITY POLICE DEPARTMENT	Irene Martinez
FILMLA. CLOSURES	Adrian Fayad
LOS ANGELES CITY DEPARTMENT OF PUBLIC WORKS	Jessica Castro

Coordinator Note RIDER B - RELEASES LOCATION,.

Coordinator Note Rider B - releases location.

Parking

Base Camp	1201 5th Street,	**Crew Parking**	1201 West 5th Street,
Location Type :	Los Angeles,	Location Type :	Los Angeles, CA,
Other Location	90017	Other Location	90017

Posting "No Parking" signs
WEST SIDE OF BIXEL FROM MARYLAND TO 6TH ST.
SOUTH SIDE OF 5TH ST. FROM BIXEL TO LUCAS
NORTH SIDE OF 5TH ST. FROM BIXEL GOING WEST 300FT.

Approximate Footage 1501 - 1800 **Log Number** 237728

Date(s) 4/8/2019 to 4/8/2019 **Time(s)** 00:00 to 00:00

Lane / Full Closure S/S CURB PLUS ADJACENT LANE OF 5TH ST., BIXEL ST - LUCAS ST.

Approximate Footage 0 - 300

Date(s) 4/8/2019 to 4/8/2019 **Time(s)** 07:00 to 19:00

NOT A PERMIT

FilmL.A., Inc.
6255 W Sunset Blvd, 12th Floor
Hollywood, CA 90028
t: (213)977-8600 - f: (213)977-8601
www.filmla.com

Summary Information

Location

Location 1 of 1

Permit Number	F00150000-B	**Location Manager**	Jennifer Dunne
Production Company	BIG VILLAGE INC	Primary Phone	Mobile - 310-720-1022
Insured Company	BIG VILLAGE INC	Secondary Phone	
Production Title	LIZA ON DEMAND		

NOT A PERMIT

Permit #F001500300-B

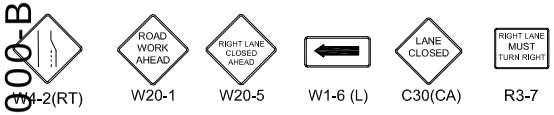

W4-2(RT) W20-1 W20-5 W1-6 (L) C30(CA) R3-7

Ⓢ TRAFFIC SIGNAL

● TRAFFIC CONE

TYPE I W/ SIGN

HIGH LEVEL WARNING DEVICE

ALL TRAFFIC CONTROL WILL BE INSTALLED TO MEET OR EXCEED THE LATEST CA-MUTCD MINIMUM REQUIREMENTS

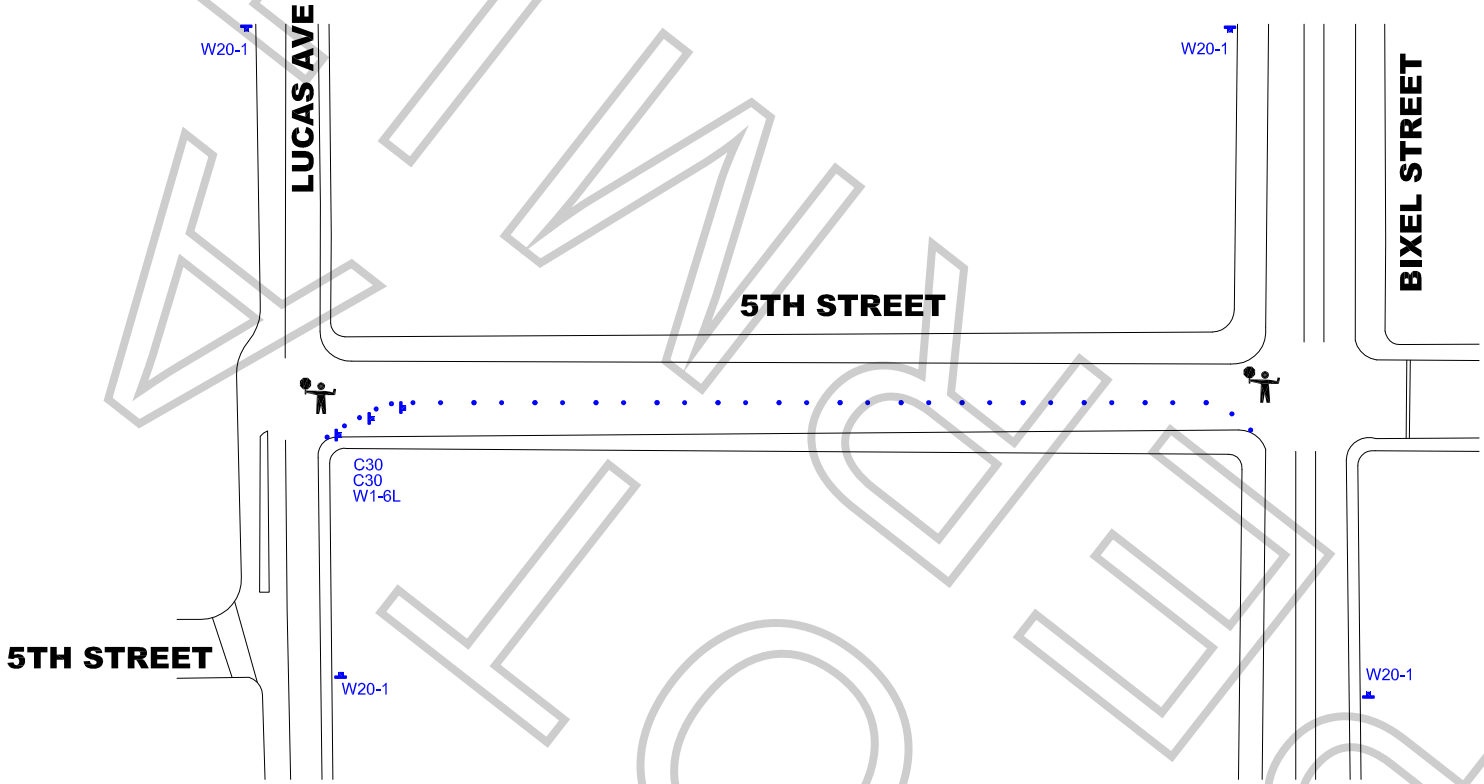

FINAL ZONE

WORK ZONE TRAFFIC CONTROL PLAN
GENERAL NOTES

1. DATE/TIME: 4-8-19 FROM 07:00 HOURS TO 19:00 HOURS.

2. ALL SIGNING, STRIPING, AND TRAFFIC CONTROL DEVICES SHALL CONFORM TO THE (CURRENT) STATE OF CALIFORNIA DEPARTMENT OF TRANSPORTATION (CALTRANS) STANDARD PLANS AND STANDARD SPECIFICATIONS, CALIFORNIA MUTCD, AND ANY ADDENDUMS THERETO, AND AS SHOWN ON THESE PLANS, SYMBOLS AND ABBREVIATIONS USED ARE SHOWN ON CALTRANS STANDARD PLANS.
3. THERE WILL BE NO INTERFERENCE WITH TRAFFIC SIGNALS OR CROSSWALKS.
4. CONES WILL BE 28" MINIMUM HEIGHT AND HAVE REFLECTORIZED SLEEVES FOR NIGHT WORK.
5. POLICE WILL DIRECT TRAFFIC IF NECESSARY.

TCP FOR:	BIG VILLAGE INC: "LIZA ON DEMAND"
LOCATION:	S/S CURB & ADJ - 5TH ST BIXEL ST TO LUCAS AVE LOS ANGELES, CALIFORNIA
CONTACT:	JENN DUNNE PH# 310-720-1022 NATHAN STEIN PH# 818-634-5650
	JCL TRAFFIC SERVICES (213) 622-9775 C31-CA Lic # 805357
DATE / REVISIONS	DRAFTER: MARIO MENJIVAR SCALE: N.T.S. FILM LA: AF